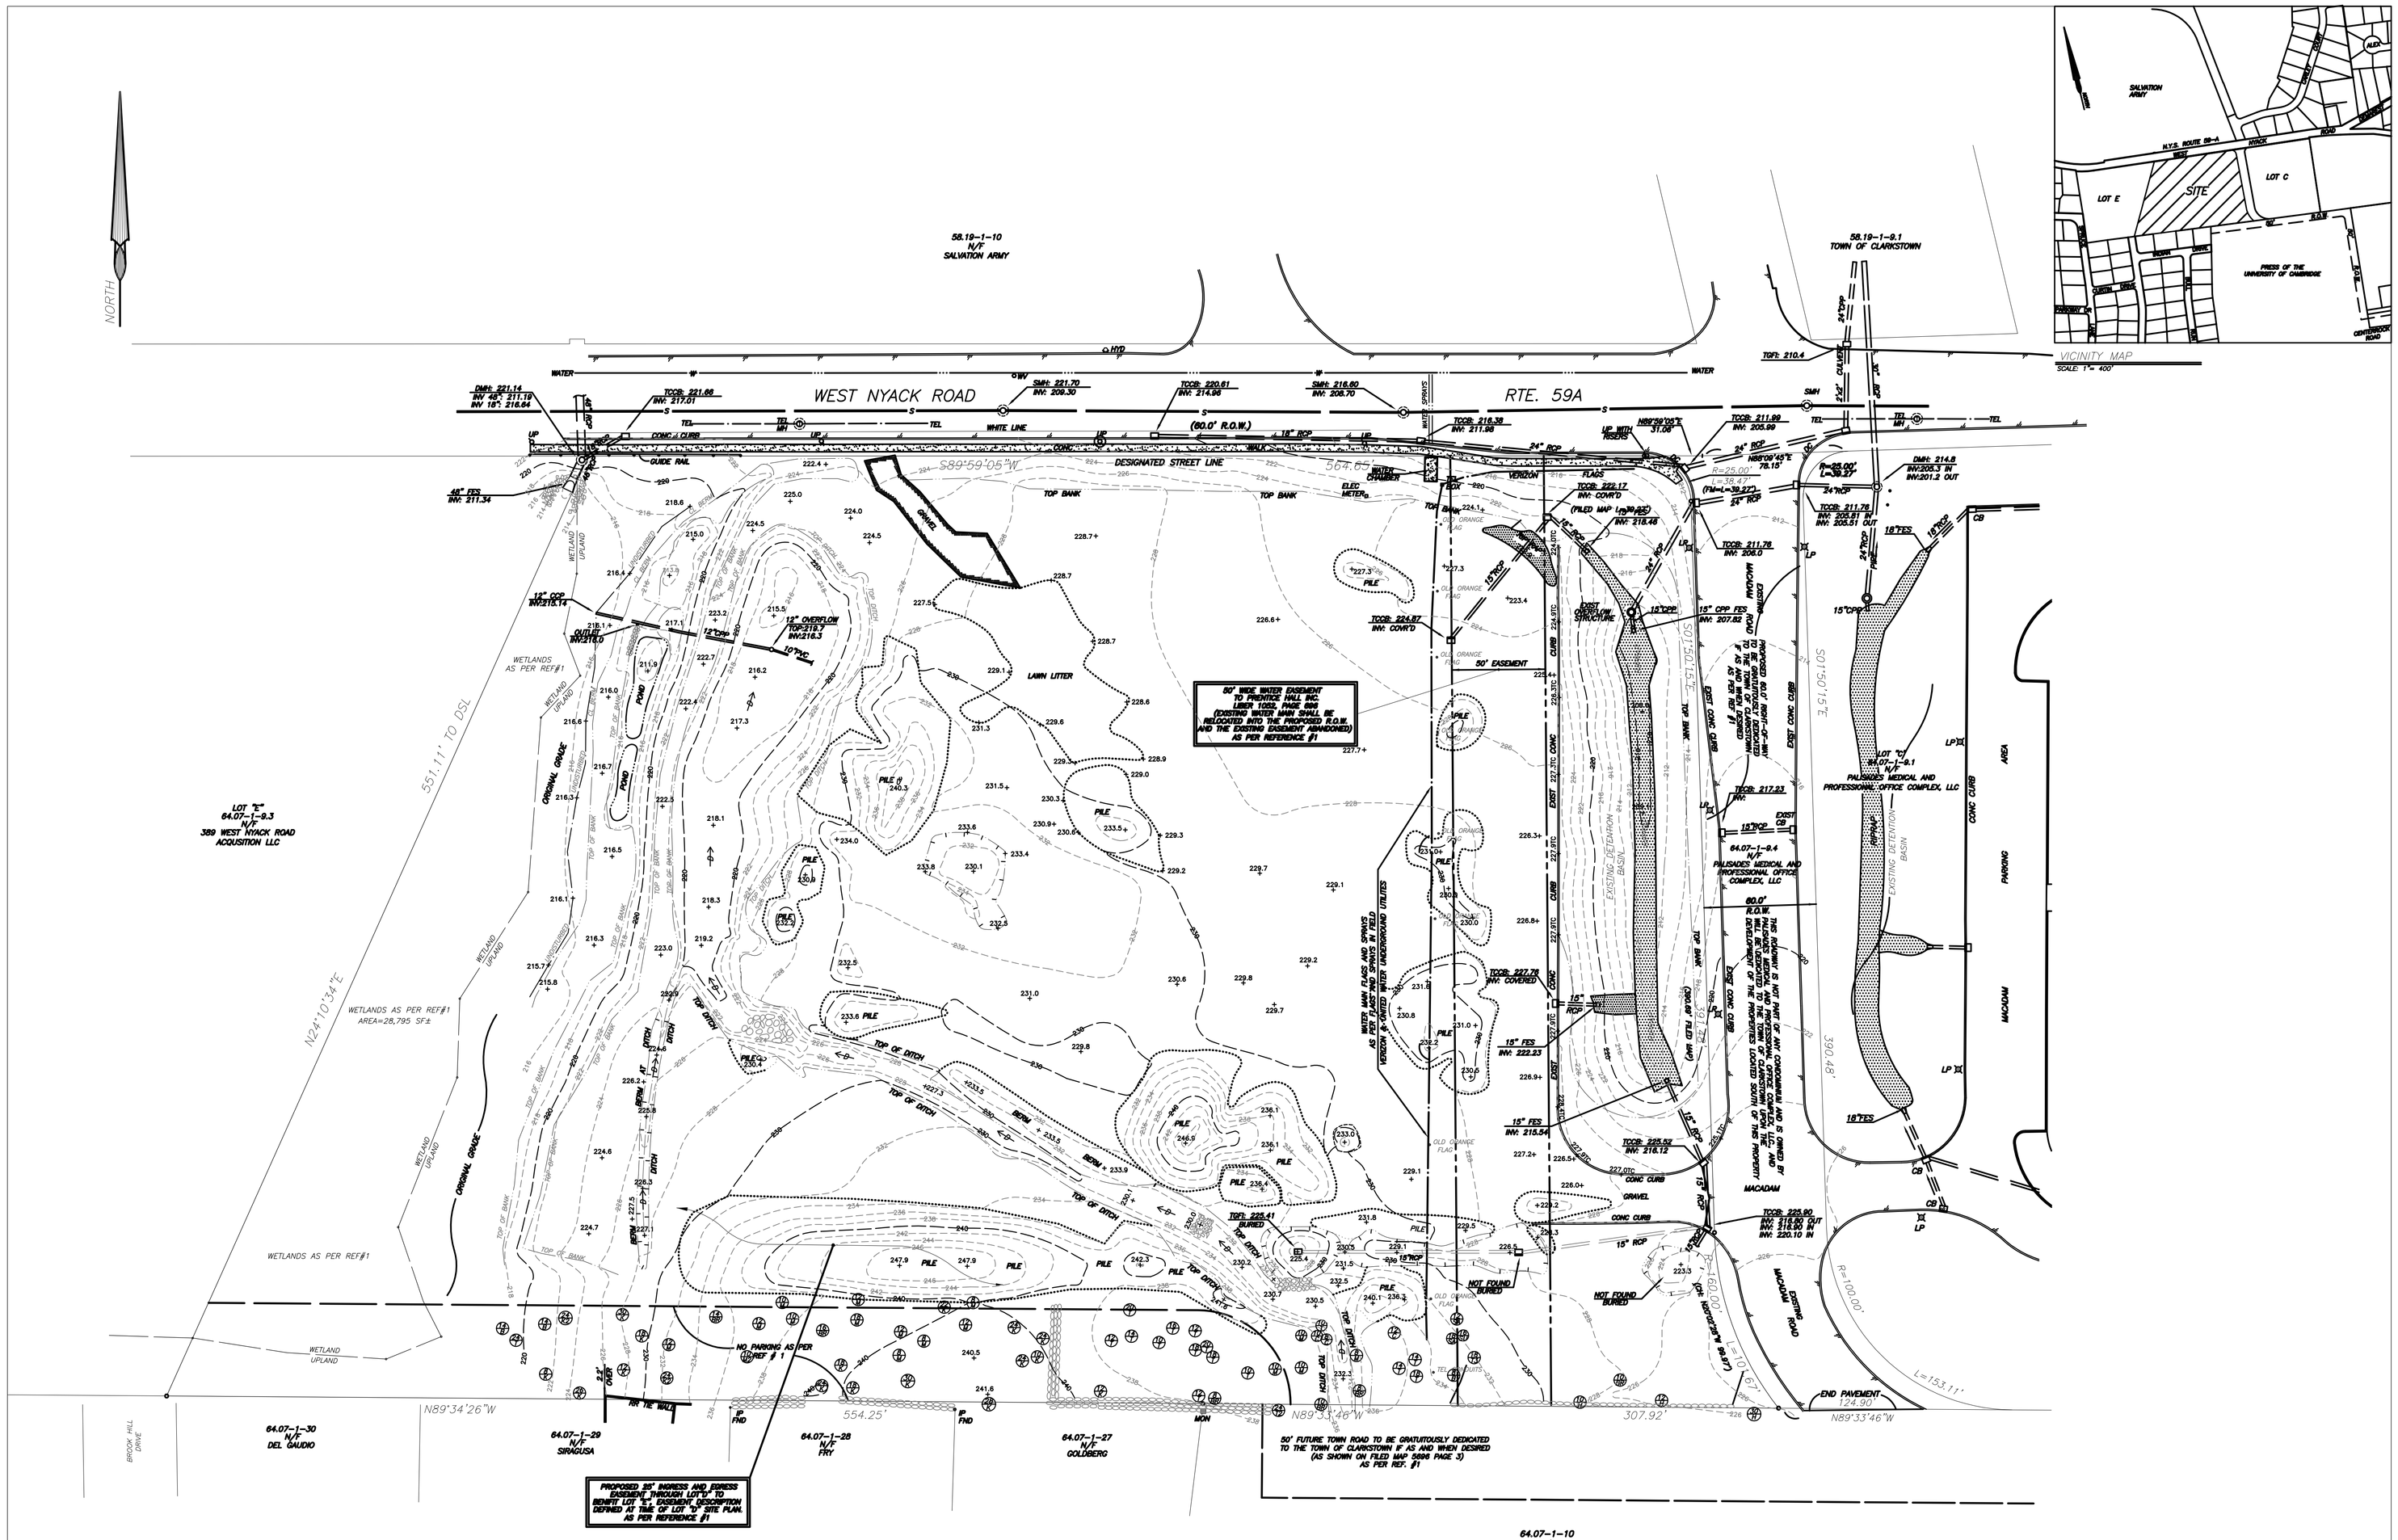

TREE LEGEND

12 — SIZE IN INCHES (LARGEST DIA SHOWN IN TWIN/TRIPLE)
K2 — LETTER INDICATES TREE TYPE (SEE BELOW) SECOND NUMBER (2), (3) INDICATES TWIN/TRIPLE
34 — TREE TO BE PROTECTED

B = BEECH	E = ELM	P = PINE	SA = SASSAFRAS
BR = BIRCH	L = LOCUST	S = SYCAMORE	W = WALNUT
C = CHERRY	M = MAPLE	SU = SUMAC	
H = HICKORY	K = OAK	T = TULIP	

LEGEND

LIGHT POLE	LP
CATCH BASIN/ FIELD INLET	TCCB TGFI
FLARED END SECTION	FES
CORRUGATED PLASTIC PIPE	CPP
REINFORCED CONCRETE PIPE	RCP
LIGHT POLE	LP
TOP CURB ELEV	+ TC232.9
SPOT ELEV	+ 249.2
TOP BANK/TOP DITCH	
EDGE OF PILE	
CONTOUR LINE	206 — 206
DEPRESSION	+ 249.5

REFERENCES:

1. BEING LOT "D" ON A MAP ENTITLED "FINAL SUBDIVISION – NYACK CORPORATE PARK" FILED IN THE ROCKLAND COUNTY CLERK' OFFICE AS MAP #6911.

TAX LOT #: 64.07-1-9.2
AREA: 360,279 SF±, 8.271 AC.±

DATE	REVISIONS

JAY A. GREENWELL, PLS
NYS LIC. # 49676

TOPOGRAPHIC SURVEY
KWILECKI DEVELOPMENT PHASE II

PALISADES PROFESSIONAL CENTER

TOWN OF CLARKSTOWN, ROCKLAND COUNTY
STATE OF NEW YORK

JAY A. GREENWELL, PLS, LLC
SURVEYING – LAND PLANNING
85 LAFAYETTE AVENUE, SUFFERN, NEW YORK, 10901
PHONE 845-357-0830 FAX 845-357-0756

FILE	2353LOTD
SCALE	1"= 30'
DATE	SEPT 23, 2007
JOB NO.	2353